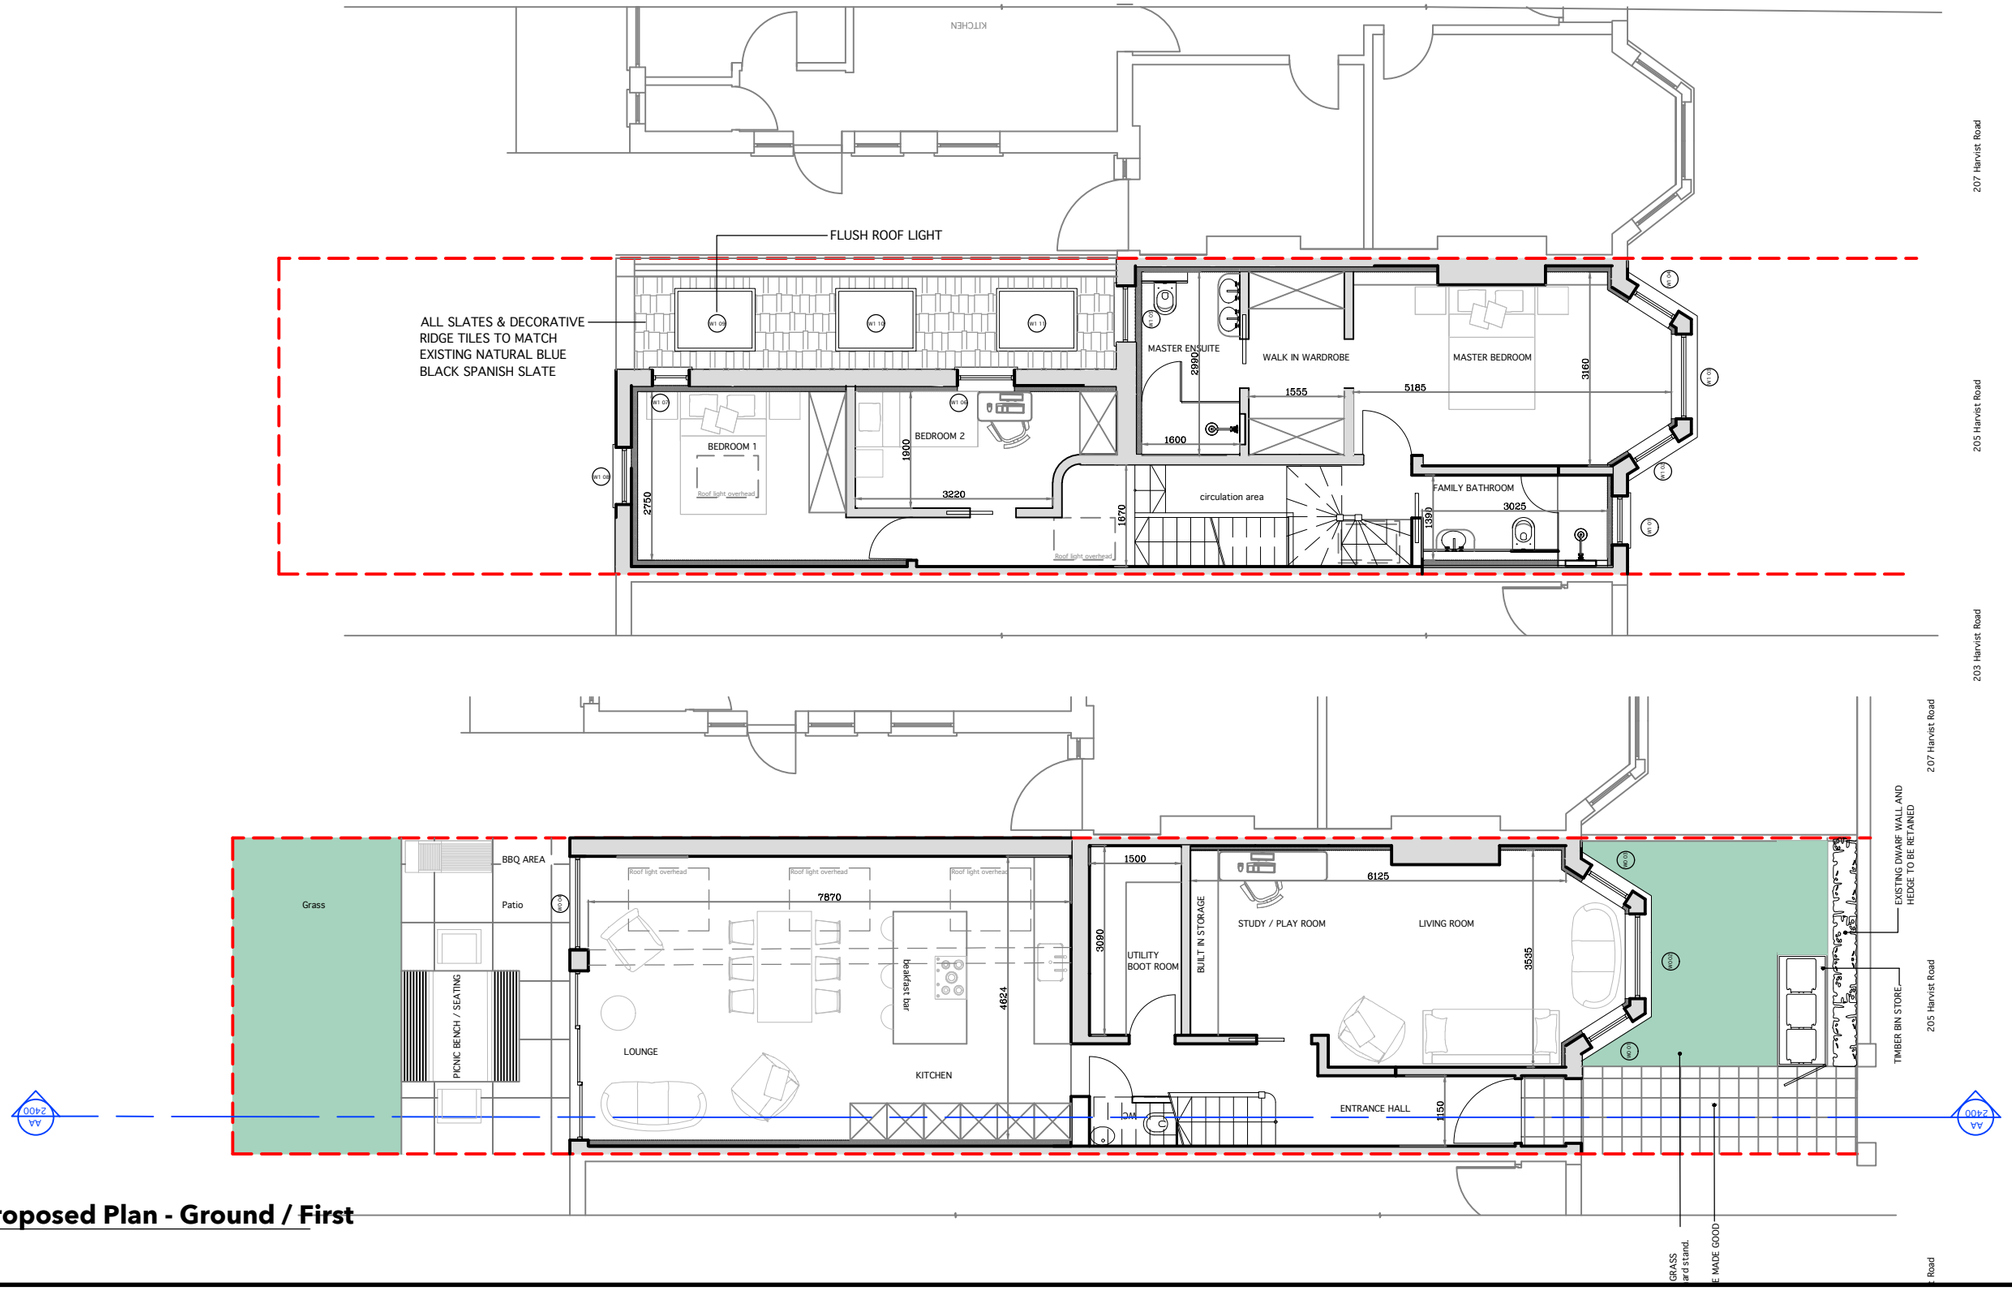

01 Proposed Plan - Ground / First
2200

© COPYRIGHT
The copyright in this drawing is vested in QPDB and no license or assignment of any kind has been, or is, granted to any third party whether by provision of copies or originals or otherwise unless agreed in writing.

DO NOT SCALE FROM THIS DRAWING
All dimensions to be checked and verified on site. Any discrepencies to be reported in writing to QPDB before starting work.

FOR ELECTRONIC DATA ISSUE
Electronic data / drawings are issued as "read only" and should not be interrogated for measurement.

OPTION B

REVISION	DATE	REASON FOR ISSUE
PO1	01.10.21	INFORMATION
P02	13.10.21	INFORMATION
P03	06.12.21	INFORMATION

0m 2m 4m 6m 8m

CLIENT
Jermaine Samuels

PROJECT NAME
205 HARVIST ROAD

SCALE @ A3	DATE	DRAWN	CHECKED
1:100		WH	NL

TITLE
Proposed Plan Ground / First

QPAD
11 COLLEGE PARADE. SALUSBURY ROAD. QUEENS PARK
LONDON. NW6 6RN
WWW.QUEENSPARKDESIGNANDBUILD.COM

STATUS PR NO.

DRAWING NO.
415-A2212